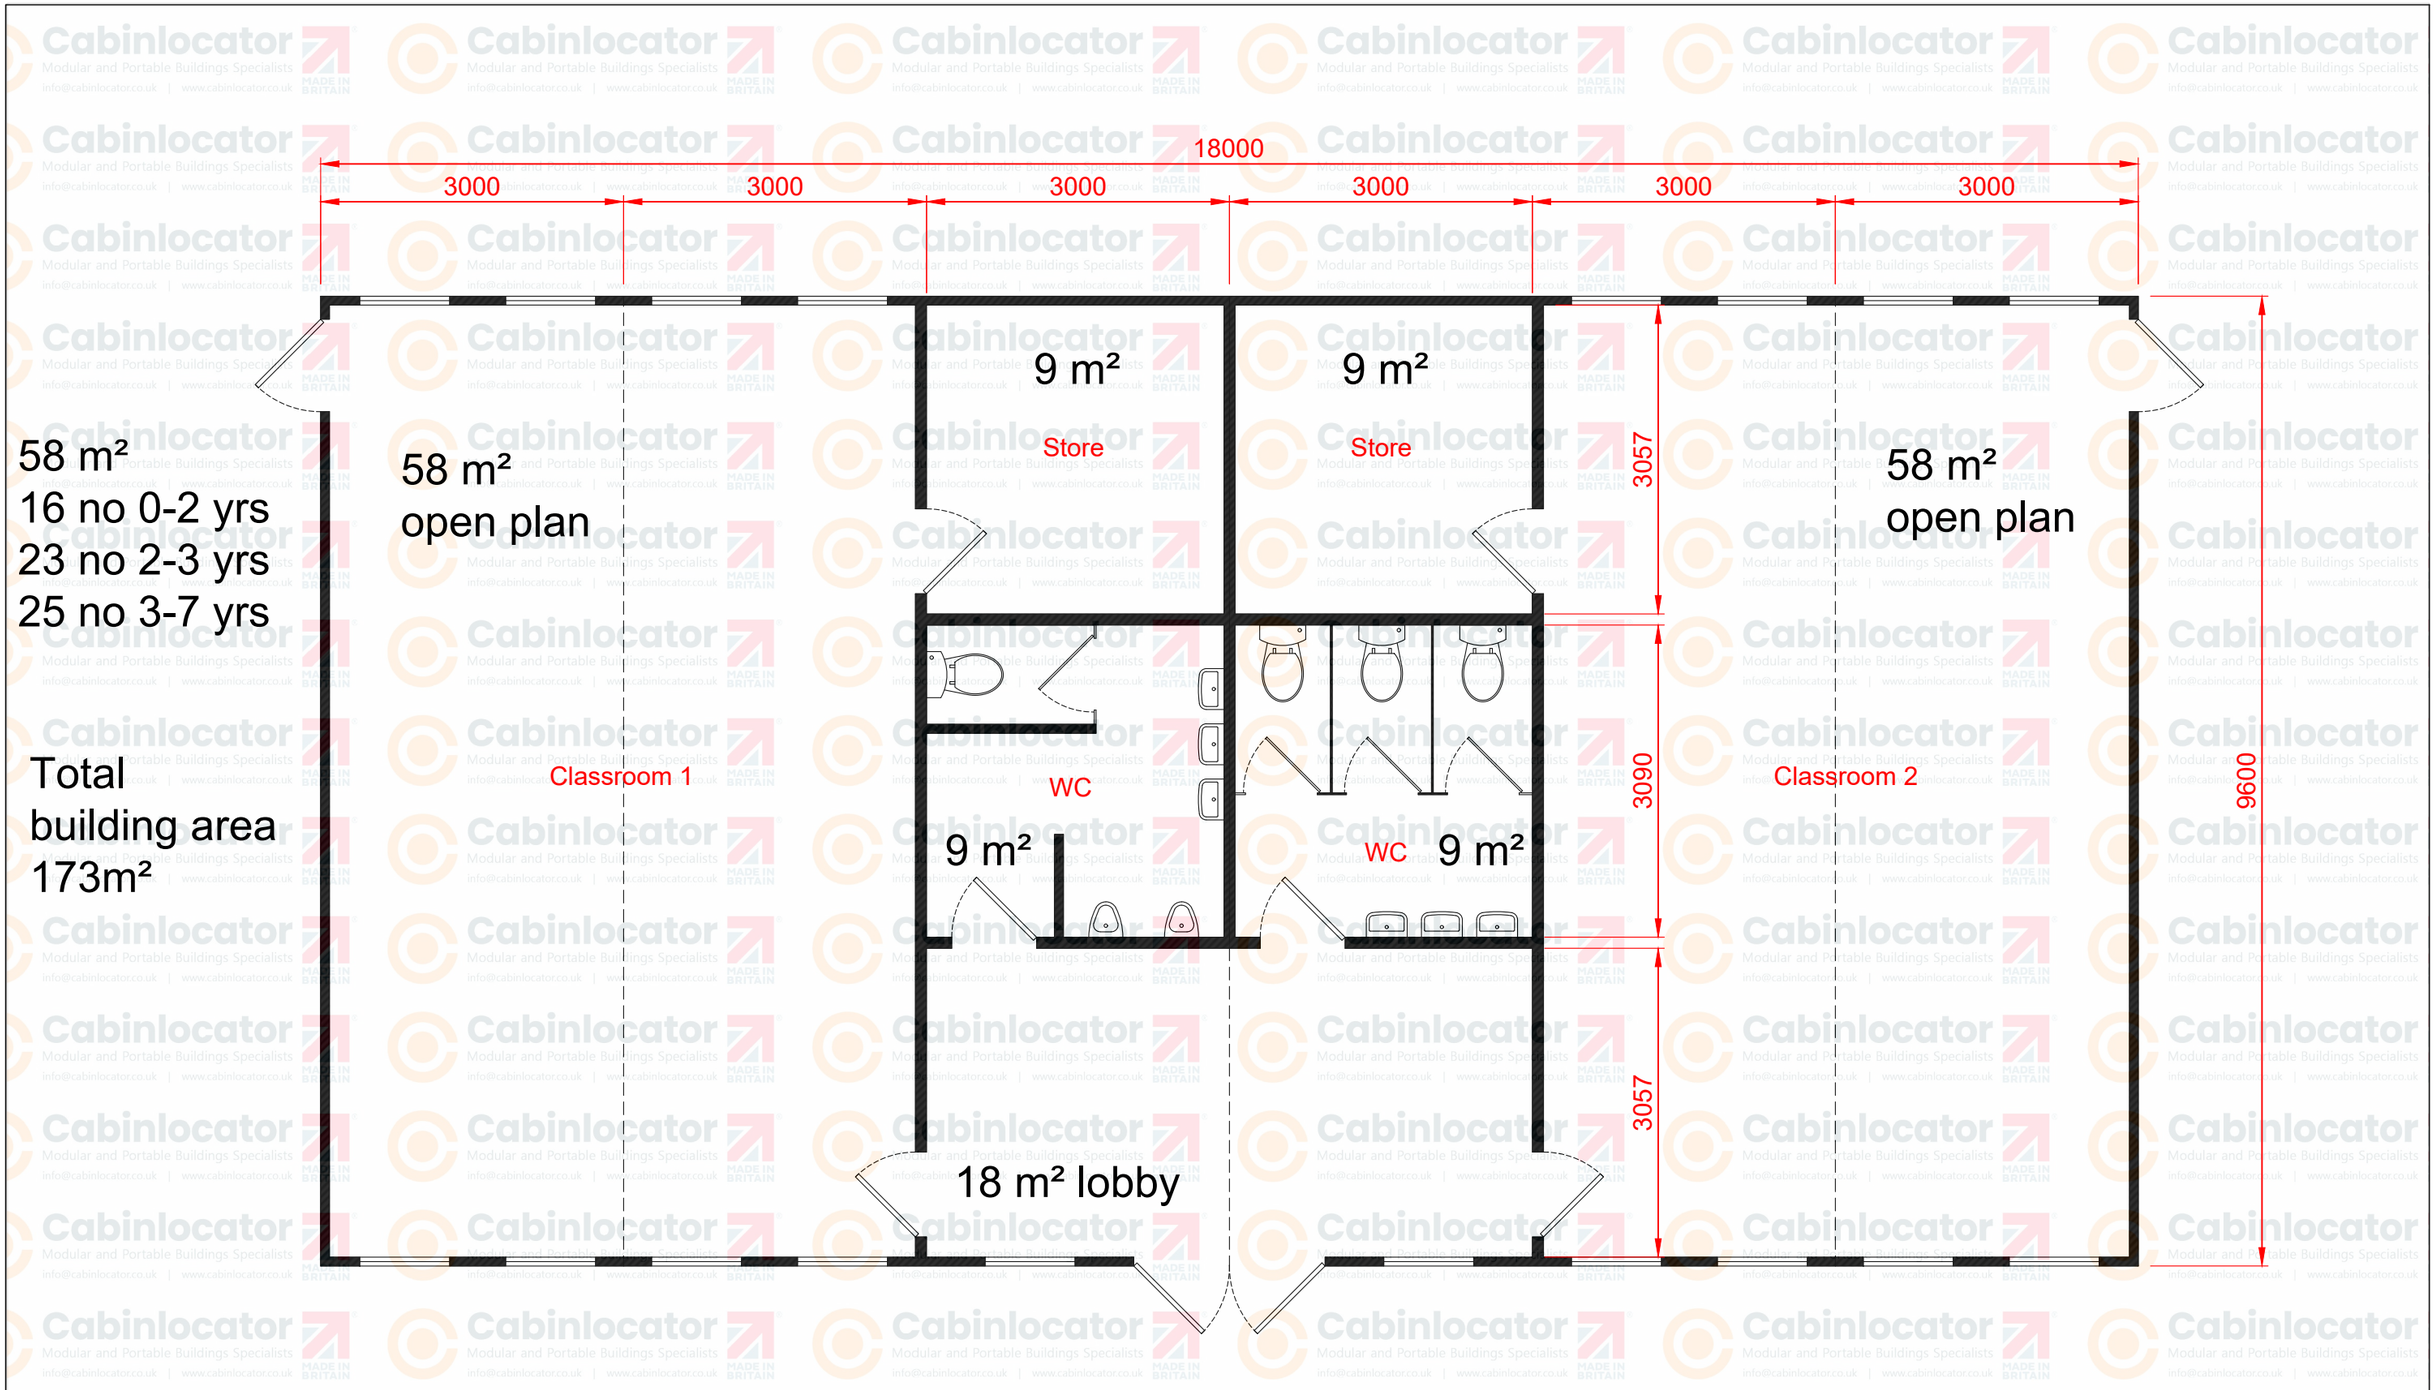

Total building area 173m²

This drawing is for illustration purposes and door, window and opening locations and sizes are indicative and may require adjustment once final design and detailing is complete. Textures/materials used are indicative and may not represent actual texture/material of component, samples can be made available on request. Full technical drawings will be issued for approval with placement of order, along with a detailed order confirmation confirming full specification of building to be supplied. © Cabinlocator Ltd. This drawing is the property of Cabinlocator Ltd. It must not be lent, copied or communicated to a third party without permission from a principal of the company.

Cabinlocator
Modular and Portable Buildings Specialists
SHELTER IT PORTABLE INDUSTRIAL CANOPY SHELTERS
TOTALSPAN PORTAL FRAME STEEL BUILDINGS

CAB Number: **N/A**	Size & Type Of Cabin: **18m x 9.6m 6 Bay Modular Classroom**		Drawing Name: **Layout**	Revision:
Drawn By:	Approved: -	**Customer Signature:**	Colours:	
Date:	Date: -			

Body:	Trim:	Jack Legs:	Windows:	Doors:	Fascia:
N/A	N/A	N/A	N/A	N/A	N/A